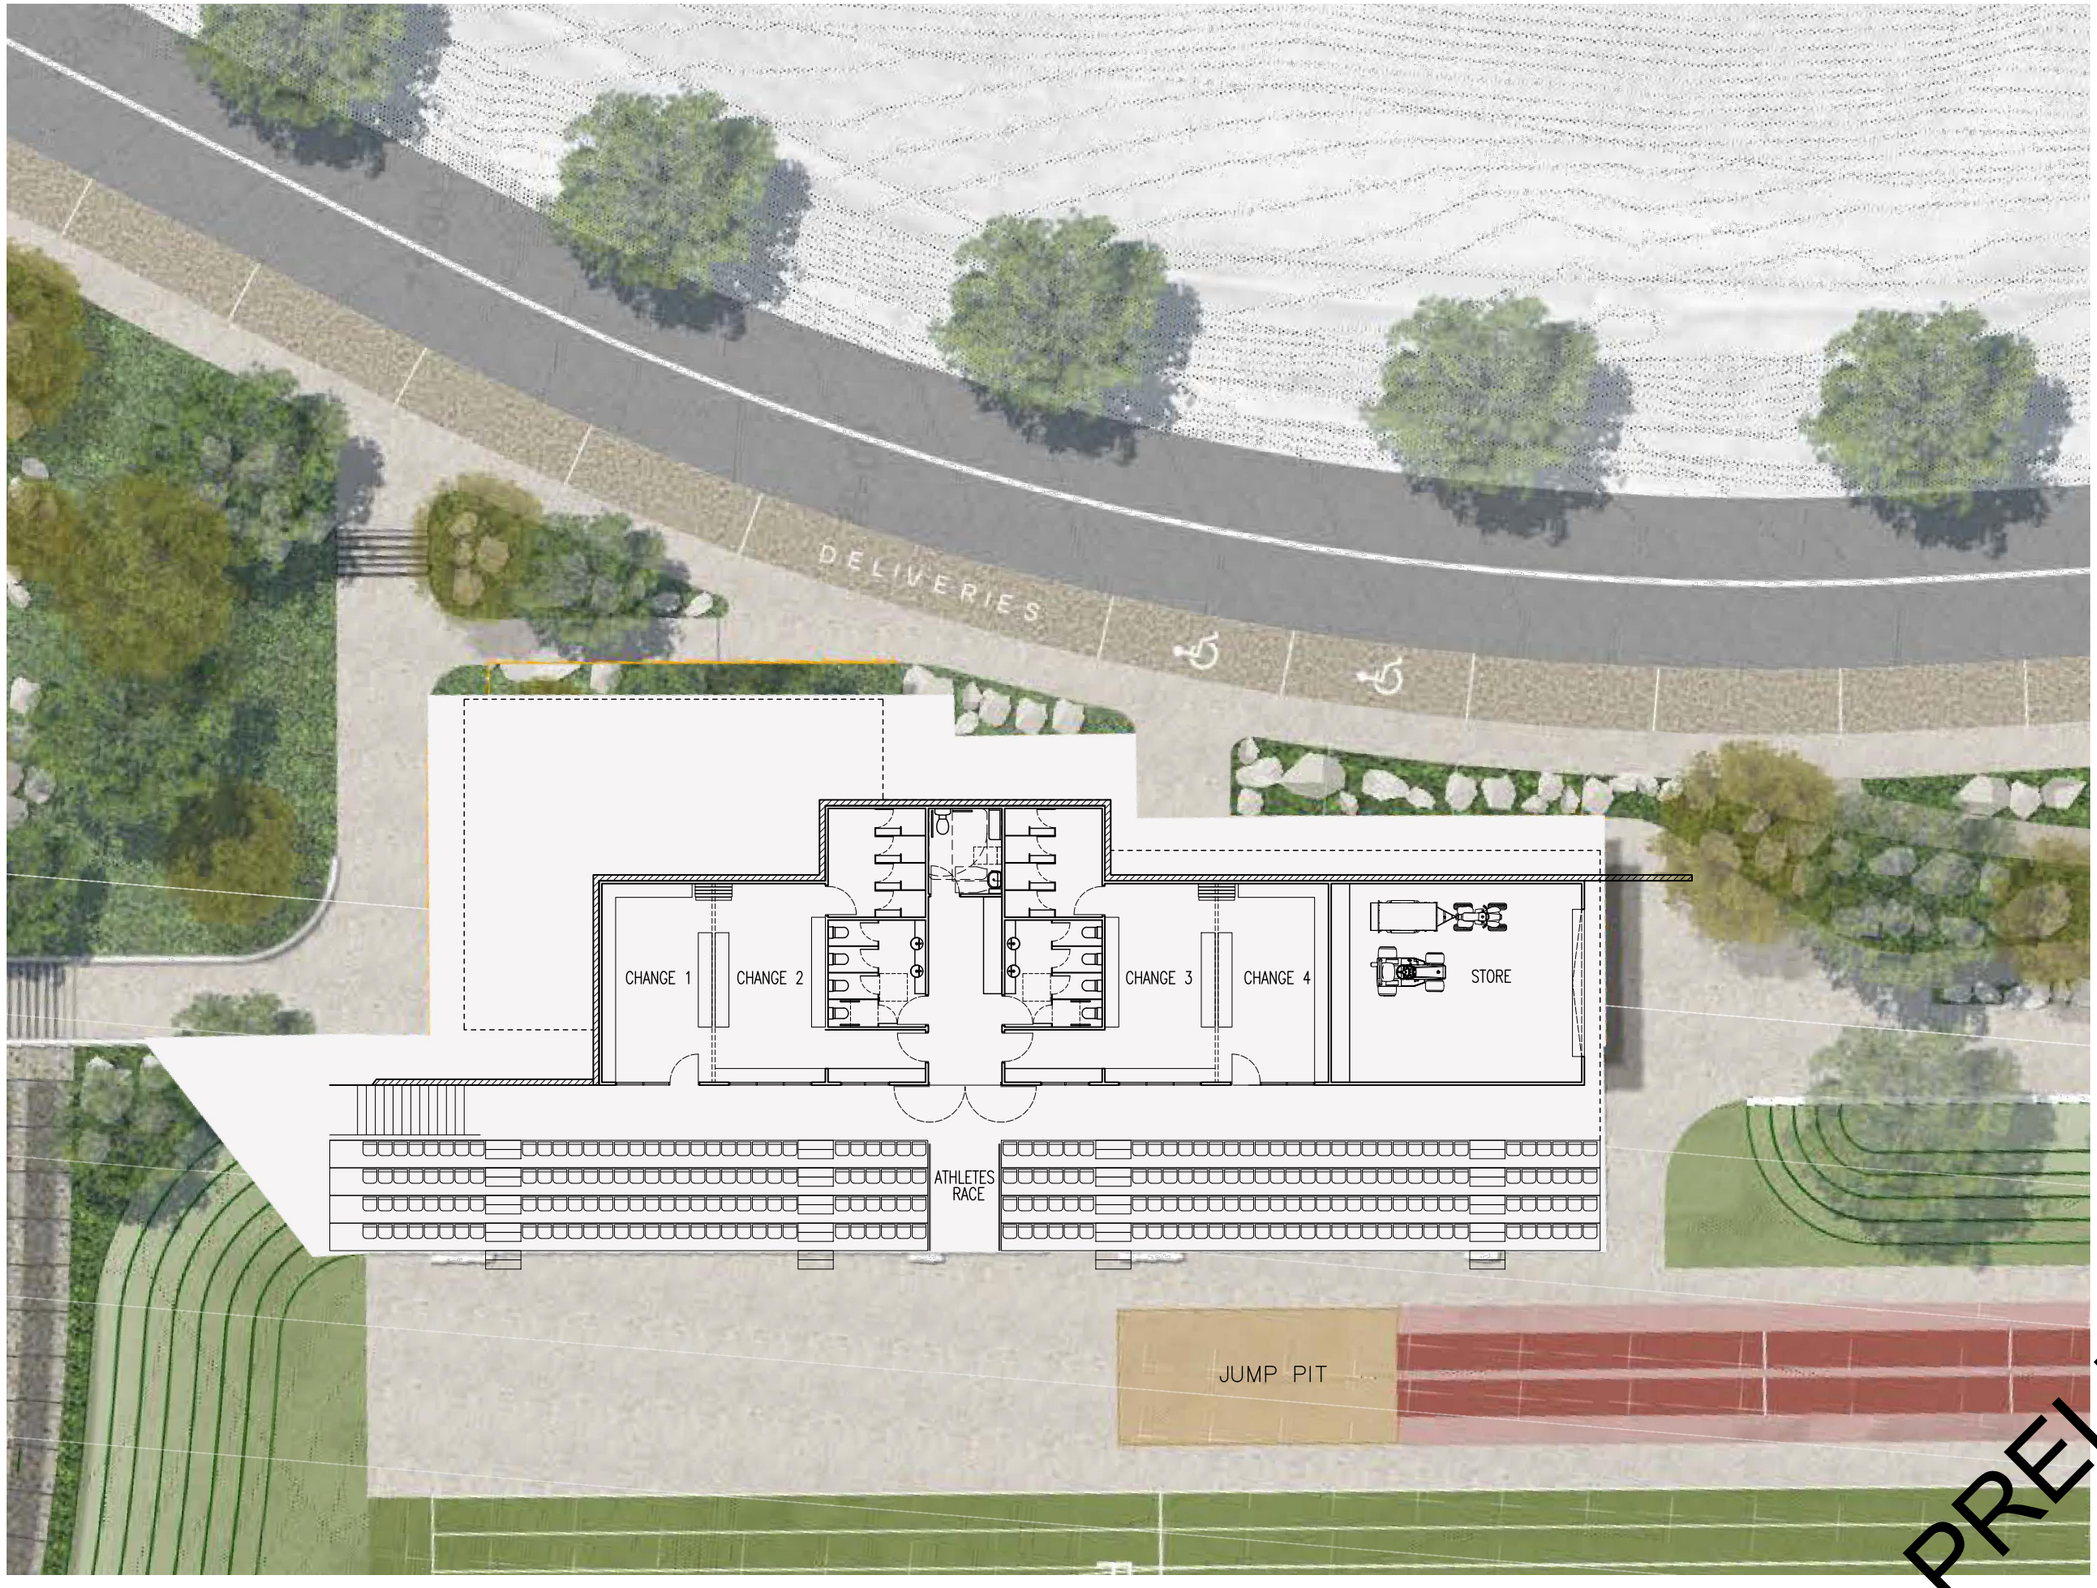

NOTES

All works to comply with the NCC and current Australian standards.

Building Areas

Changerooms & amenities:	236m^2
Clubrooms:	203m^2
Total:	439m^2

PRELIMINARY

www.aka-architects.com.au

4/245 Elizabeth St
Hobart, TAS 7000
0408 634 822
andrew@aka-architects.com.au
Contact

Accredited Designer

Client	Project	Drawing	Scale		Rev	Date	Issue	Drawing No.
KINGBOROUGH LITTLE ATHLETICS	GORMLEY PARK	LOWER GROUND FLOOR PLAN	1:200 @ A3	KH / AK DB / CB		07.03.2024		SK-01

The Contractor shall verify job dimensions prior to commencing work. Figured dimensions take precedence over scaled work. © No part of this drawing shall be reproduced without the prior written consent of AKA.

NOTES

All works to comply with the NCC and current Australian standards.

Building Areas

Changerooms & amenities:	236m^2
Clubrooms:	203m^2
Total:	439m^2

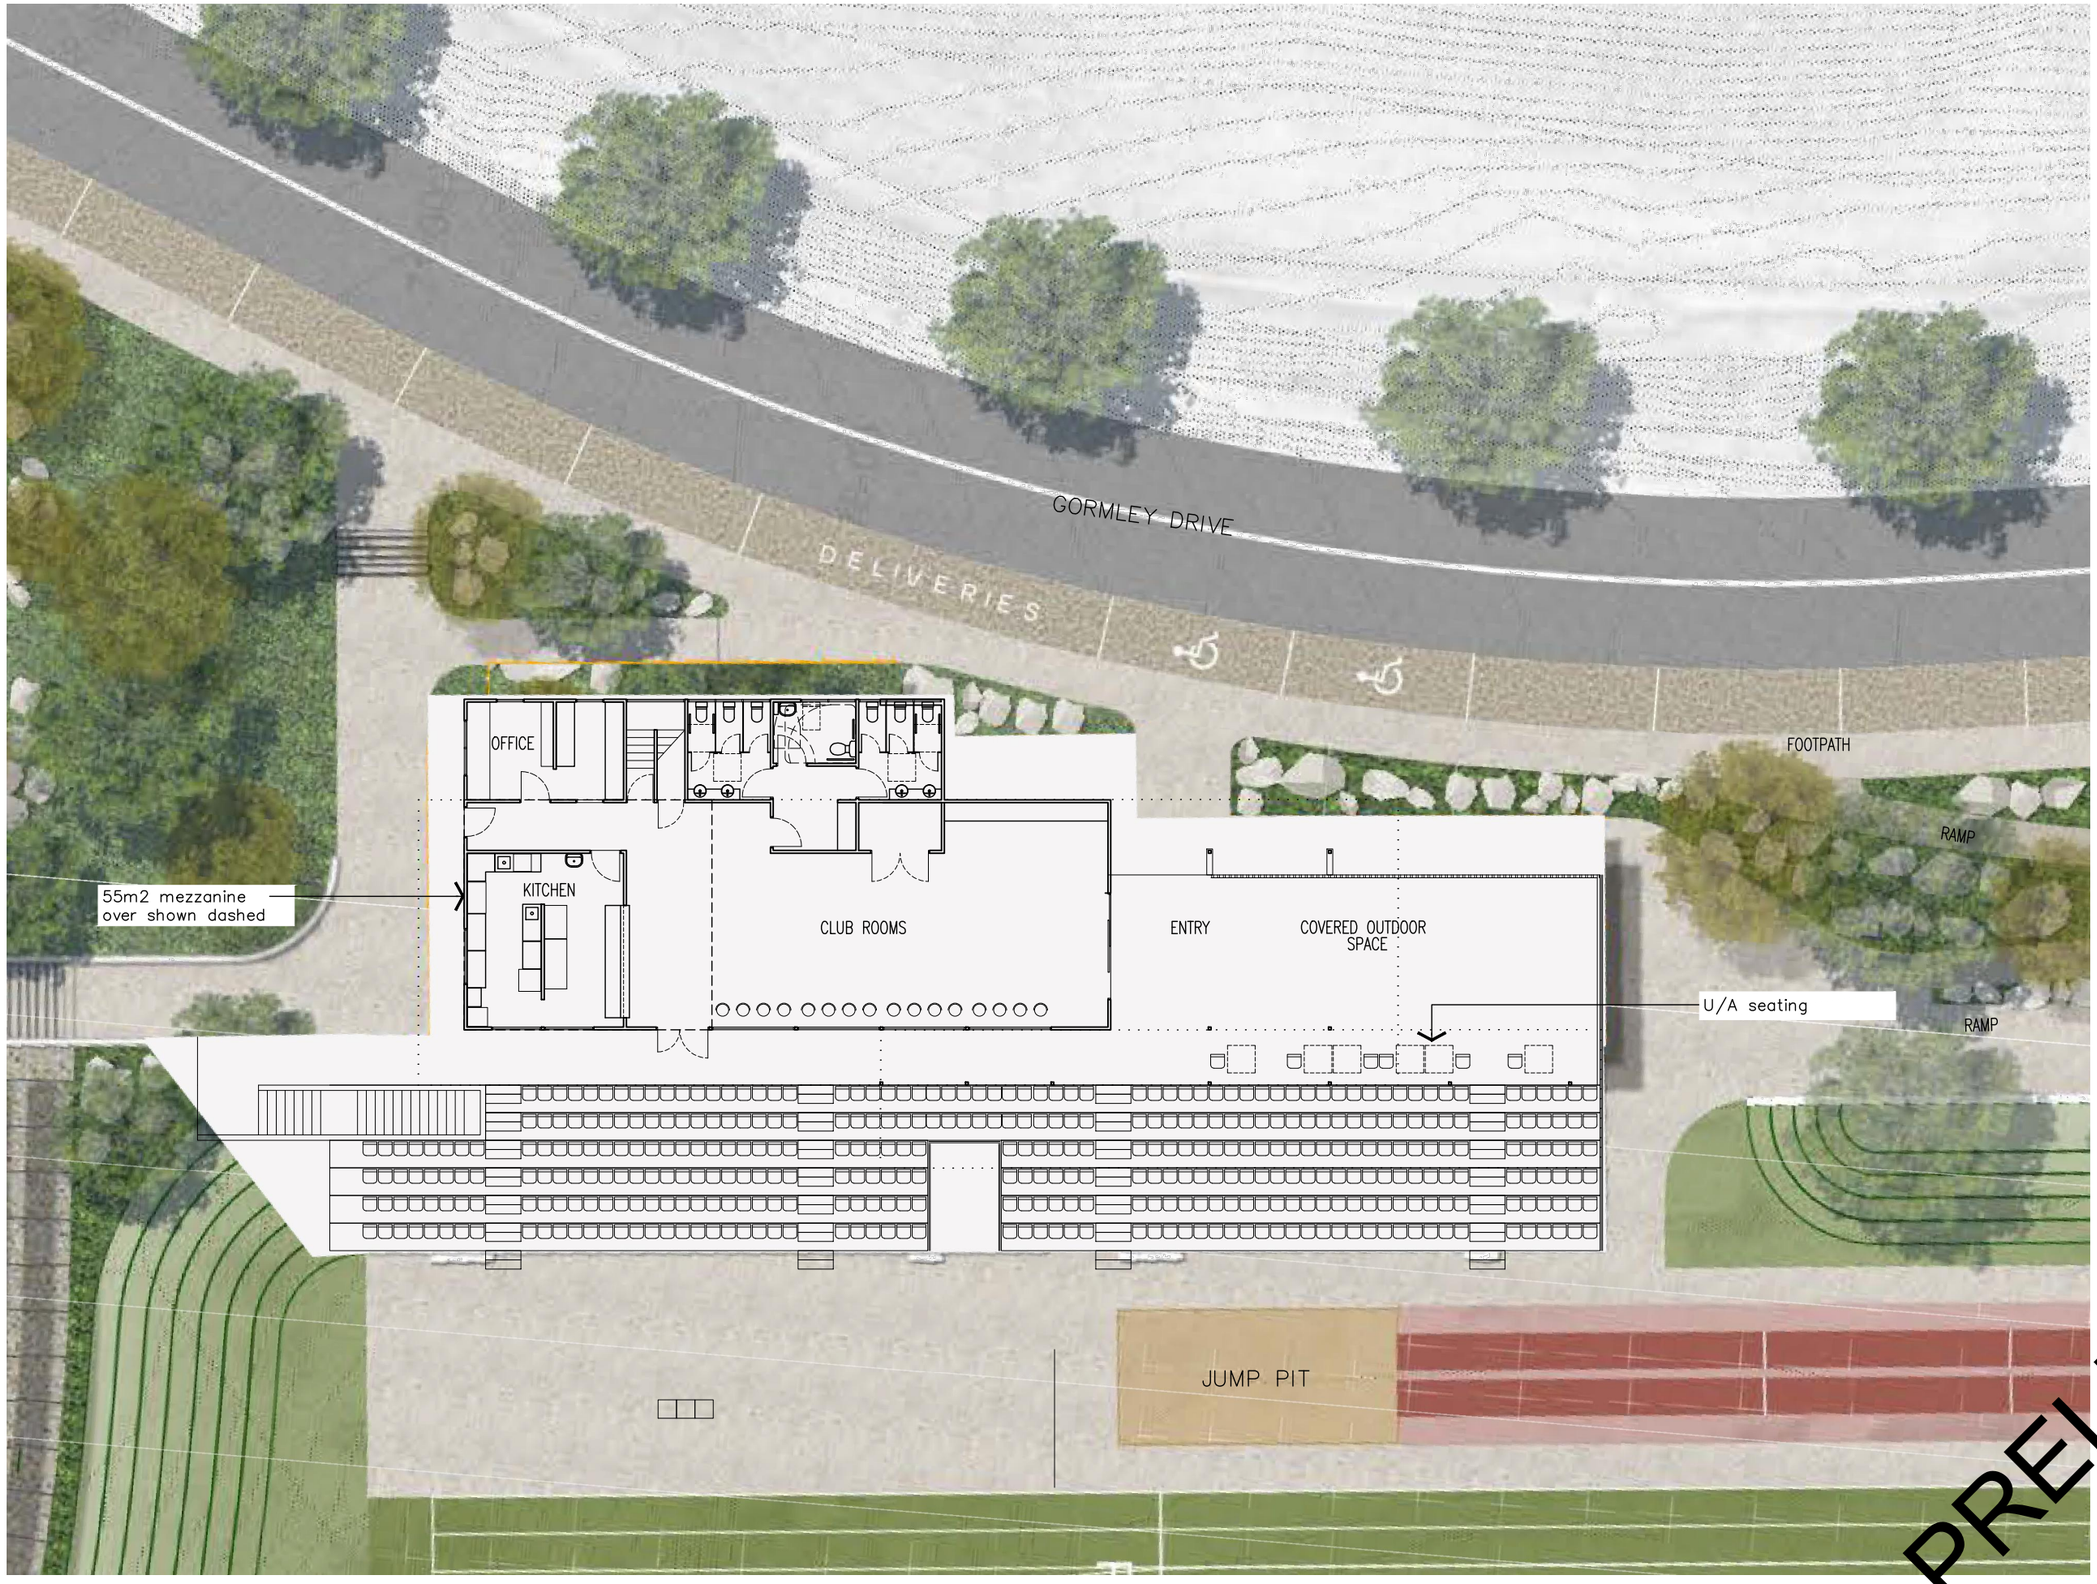

PRELIMINARY

www.aka-architects.com.au	4/245 Elizabeth St Hobart, TAS 7000 0408 634 822 andrew@aka-architects.com.au		KINGBOROUGH LITTLE ATHLETICS	GORMLEY PARK	UPPER GROUND FLOOR PLAN	1:200 @ A3	KH / AK DB / CB	07.03.2024	SK-02
	Contact	Accredited Designer	Client	Project	Drawing	Scale		Rev Date Issue	Drawing No.

The Contractor shall verify job dimensions prior to commencing work. Figured dimensions take precedence over scaled work. © No part of this drawing shall be reproduced without the prior written consent of AKA.